ROUND ABOUT DETAIL (1:100)

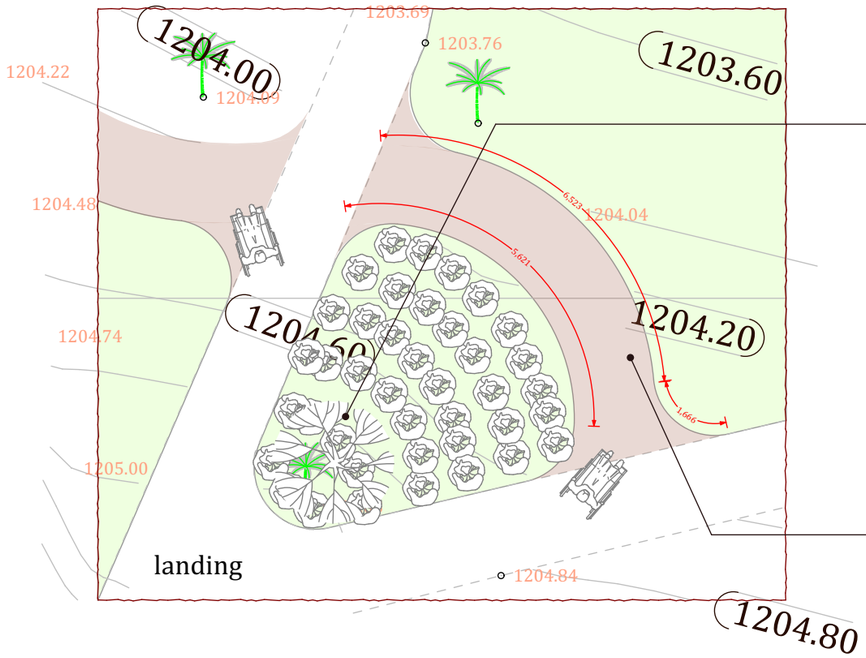

PROPOSED ROUND ABOUT WITH DECORATIVE JULANTER HEDGES

PROPOSED RAMP ACCESS

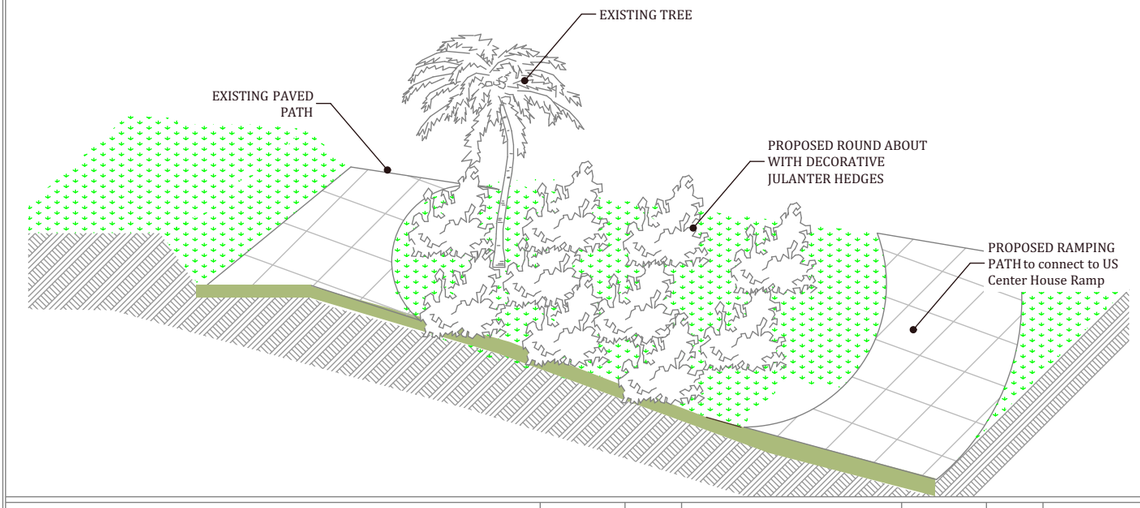

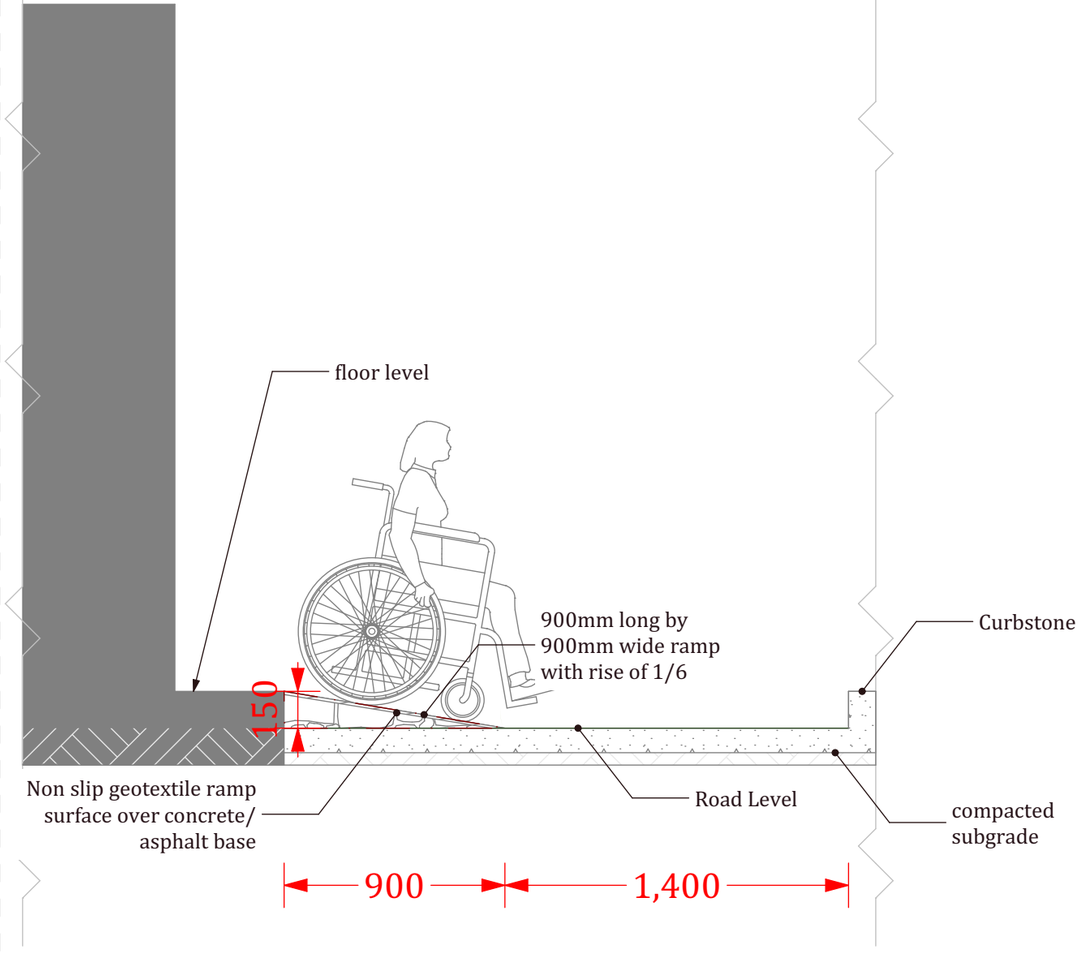

DETAIL D (1:25)

ALL DIMENSIONS SHALL BE CHECKED AND CORRELATED WITH RELEVANT DRAWINGS ON SITE. ANY DISCREPANCY SHALL BE BROUGHT TO THE NOTICE OF THE ARCHITECT.

Date	No.	REVISIONS	Date	No.	PRINTS TO
			AUG/16		

Concept By: WMS

Drawn By: M.O

Scale: AS INDICATED

Project: CDC ENTEBBE

LANDSCAPING PROJECT DETAILS

Title: RAMP DETAILS

Project Managers:

WALTER CLAUDE & ASSOCIATES
Architects & Planning Consultants

Plot 45 , Kira Rd, Kamwokya.
P.O.Box 8292 Kampala.
Tel:031-2284704