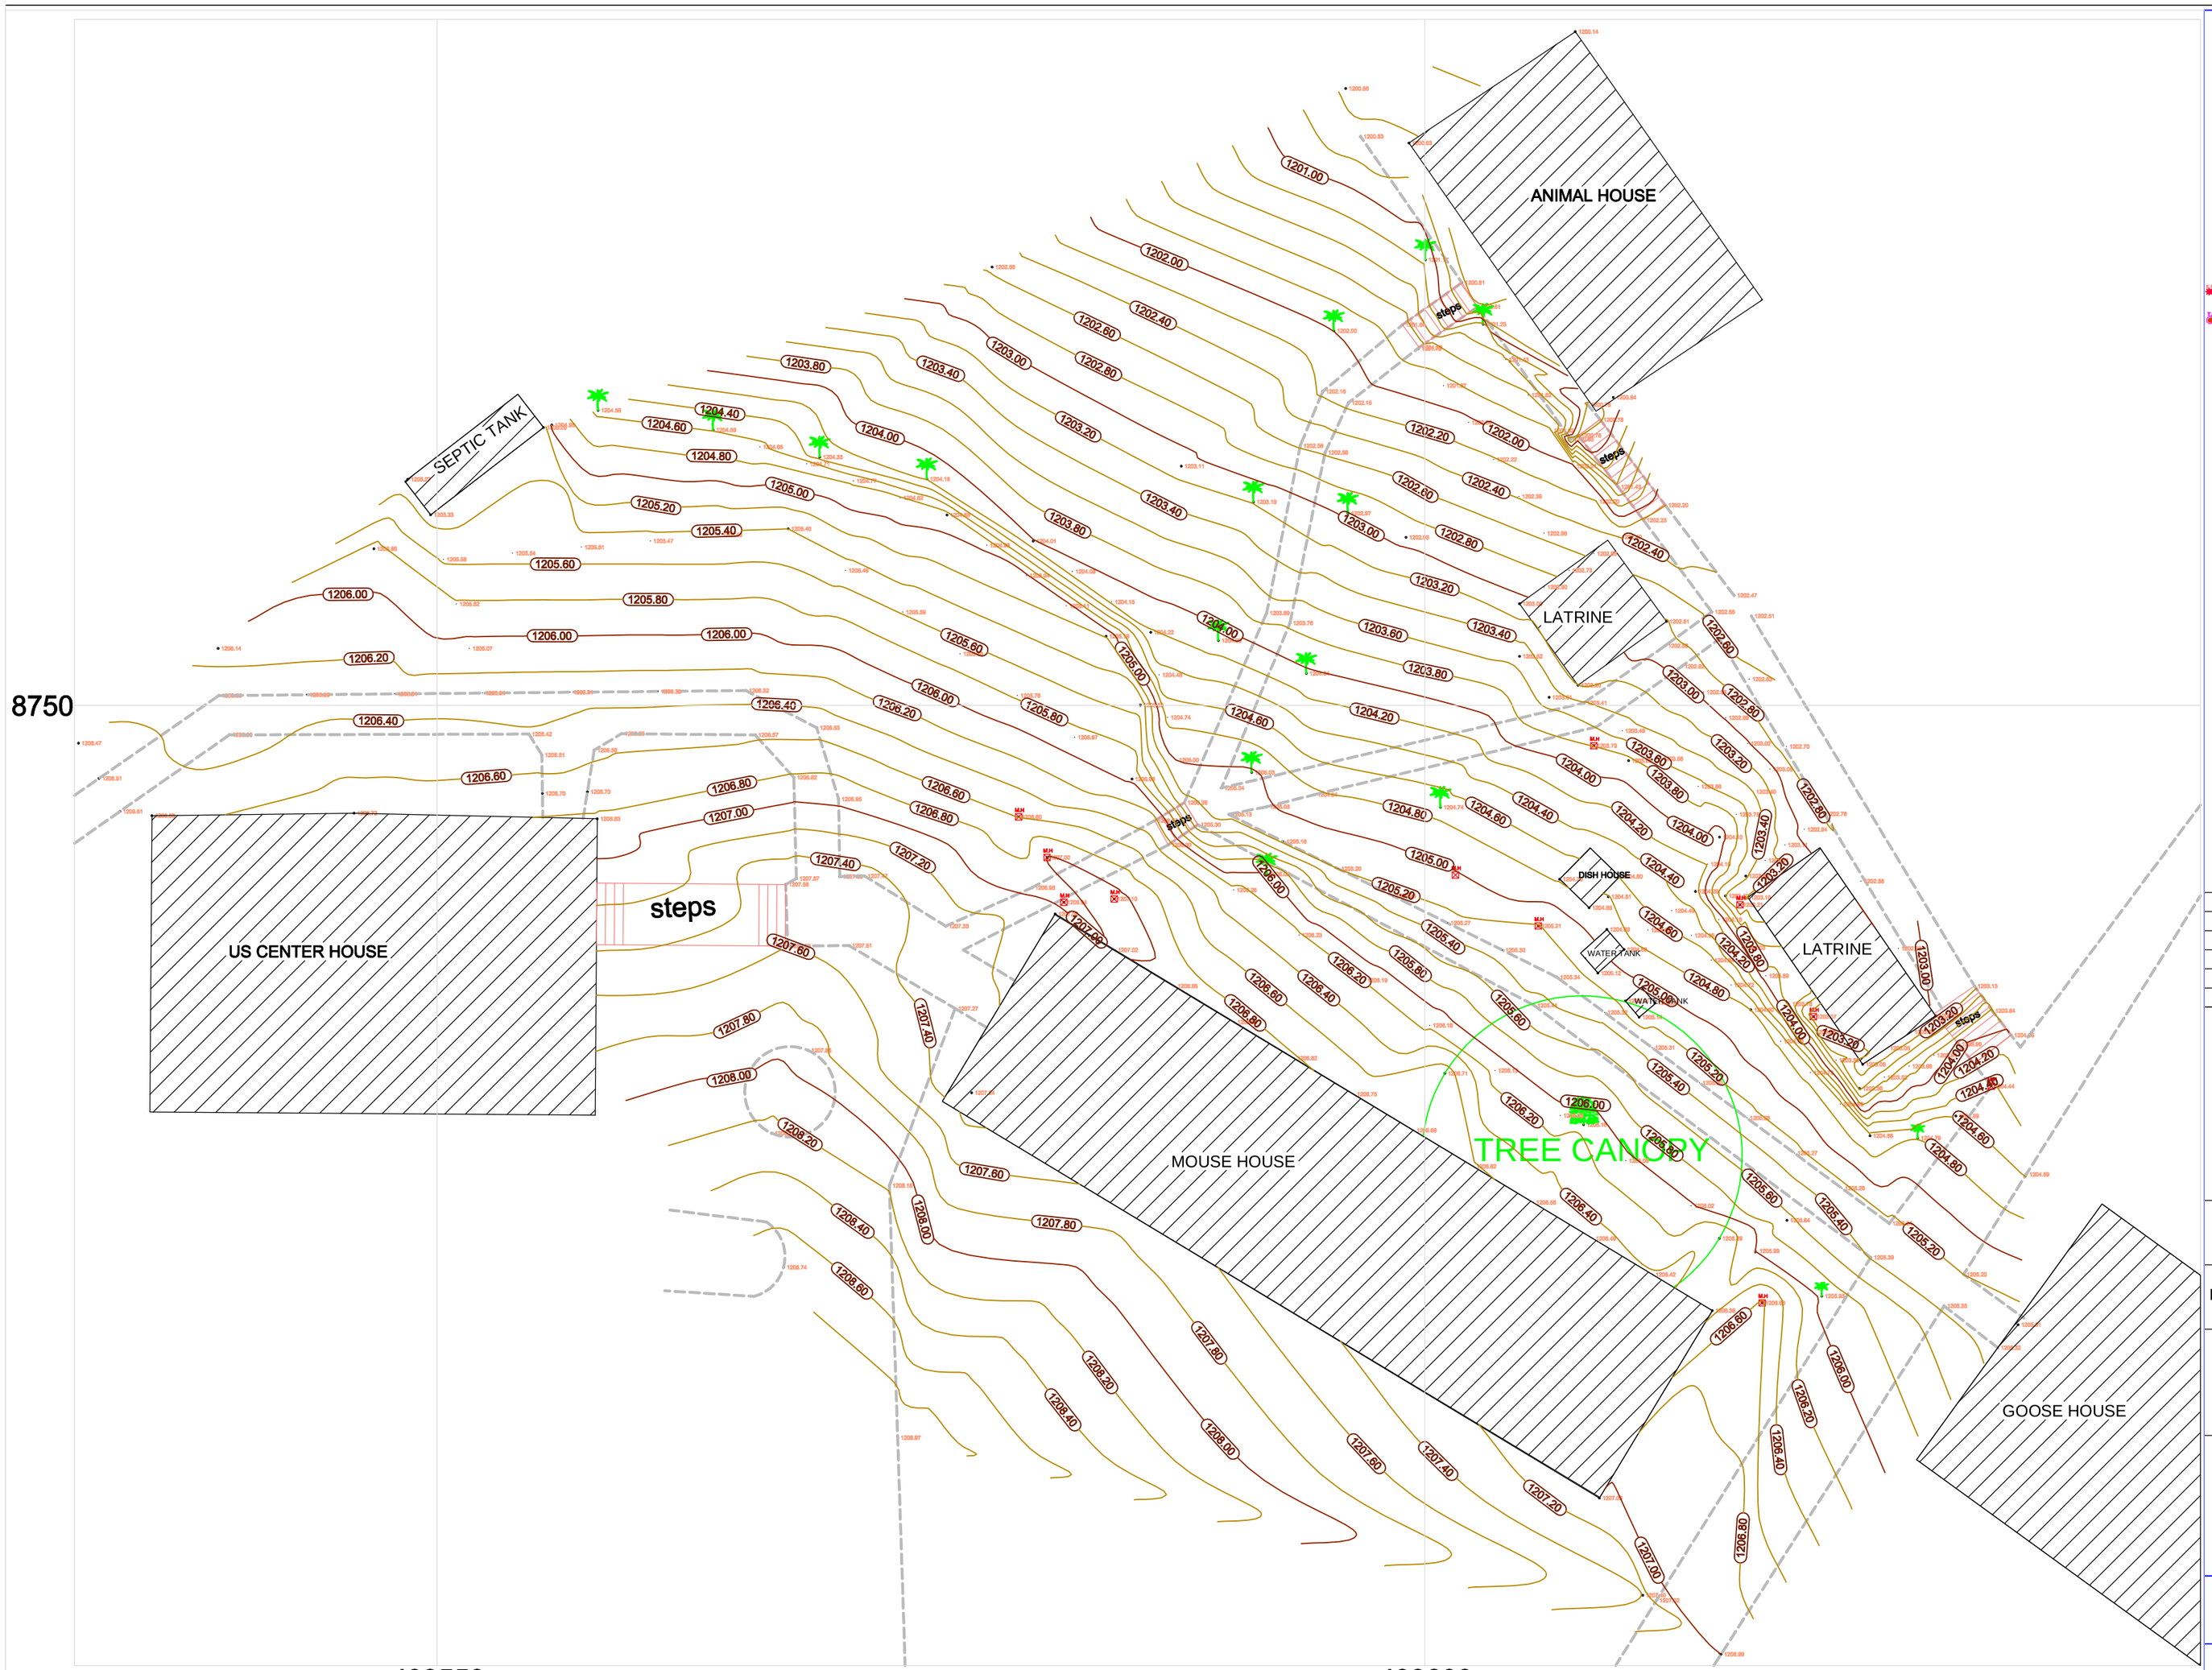

LEGEND

- TREE
- MANHOLE
- ELECTRIC POLE
- TELEPHONE POLE
- EXISTING ROAD
- PLANNED ROAD
- CHANNEL /DRAIN
- HOUSE
- LIGHT POLE
- WALL FENCE
- WIREMESH FENCE
- IRON SHEET FENCE
- PLOT BOUNDARY/ BEACON
- AREA OF INTEREST BOUNDARY/ BEACON
- CONTOURS
- CURBSTONES
- 1204.44 REDUCED LEVELS

PLOT No.	AREA (Ha)	AREA (Ac)	PLOT No.	AREA (Ha)	AREA (Ac)	
GROUND	3.038	7.58				

CLIENT:

US VIRUS CENTER
P.O.BOX .....
ENTEBBE - UGANDA

SURVEY TYPE:

TOPOGRAPHYICAL SURVEY

SURVEY TITLE

REDEVELOPMENT OF WALKWAYS

PRIME SURVEYS & DIGITAL MAPPING
Consultants Ltd
P.O.Box 34484
Kampala - UGANDA
Tel. 0772 486 037

SITE:

BLOCK No: BUSIRO

PLOTS No:

ENTEBBE, UGANDA

Surveyed By:
OLINGHA ROBERT
P.O BOX 34484KAMPALA
TELE: 0771-804-013
0700-527-245
EMAIL : robertolingha@gmail.com

Approved By:
BUCHE ISAAC
P.O BOX 34484
TELE: 0752-530-246
KAMPALA

Scale: 1:250

Date: AUG, 2016